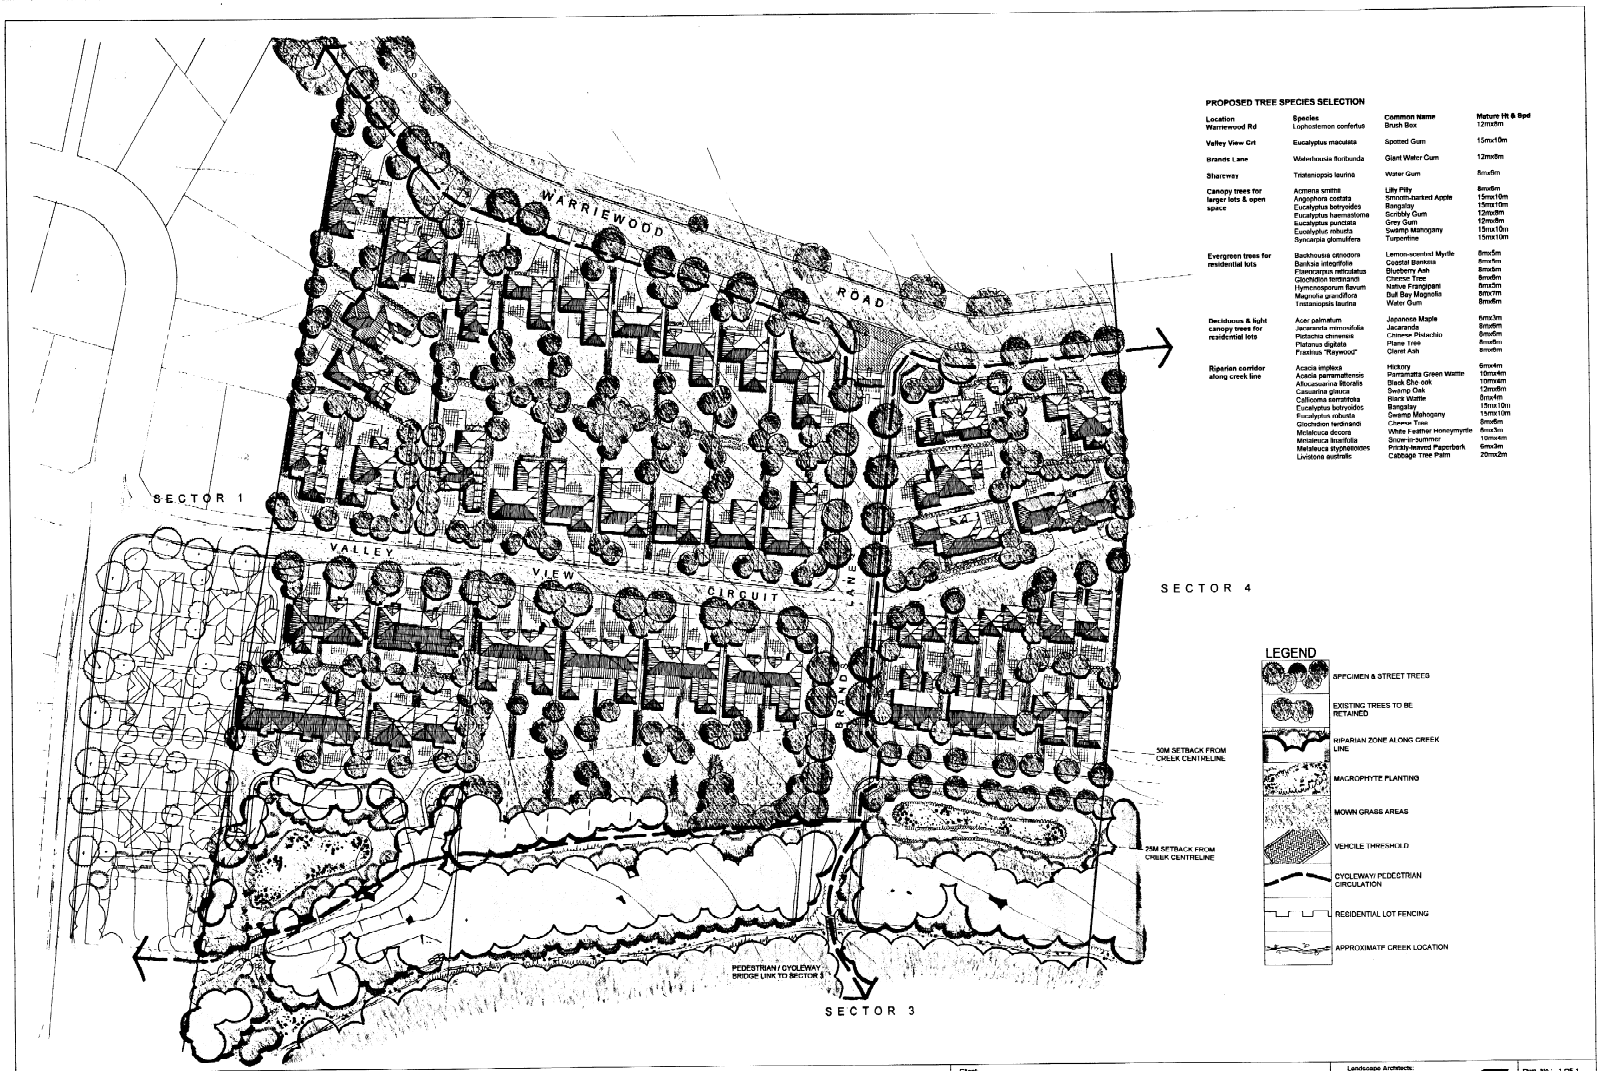

PROPOSED TREE SPECIES SELECTION

Location	Species	Common Name	Mature Ht & Spd
Warriewood Rd	Lophostemon confertus	Brush Box	12mx8m
Valley View Crt	Eucalyptus maculata	Spotted Gum	15mx10m
Brands Lane	Melaleuca floribunda	Giant Water Gum	12mx8m
Shareway	Tristaniopsis laurina	Water Gum	8mx6m
Canopy trees for larger lots & open space	Acmena smithii	Lilly Pilly	8mx6m
	Angophora costata	Smooth-barked Apple	15mx10m
	Eucalyptus botryoides	Bangalay	15mx10m
	Eucalyptus haemastoma	Scribbly Gum	12mx8m
	Eucalyptus punctata	Grey Gum	12mx8m
	Eucalyptus robusta	Swamp Mahogany	15mx10m
	Syncarpia glomulifera	Turpentine	15mx10m
Evergreen trees for residential lots	Banksia integrifolia	Lemon-scented Myrtle	8mx5m
	Banksia integrifolia	Coastal Banksia	8mx5m
	Flavicarpus reticulatus	Blueberry Ash	8mx6m
	Glochidion ferdinandi	Cheese Tree	8mx6m
	Hymenosporum flavum	Native Frangipani	8mx3m
	Magnolia grandiflora	Bull Bay Magnolia	8mx7m
	Tristaniopsis laurina	Water Gum	8mx6m
Deciduous & light canopy trees for residential lots	Acer palmatum	Japanese Maple	6mx3m
	Jacaranda mimosifolia	Jacaranda	8mx6m
	Pistachia chinensis	Chinese Pistachio	8mx6m
	Platanus digitata	Plane Tree	8mx6m
	Fraxinus "Raywood"	Claret Ash	8mx6m
Riparian corridor along creek line	Acacia implexa	Hickory	6mx4m
	Acacia parramattensis	Parramatta Green Wattle	10mx4m
	Allocasuarina littoralis	Black She-oak	10mx6m
	Casuarina glauca	Swamp Oak	12mx8m
	Callicoma serratifolia	Black Wattle	8mx4m
	Eucalyptus botryoides	Bangalay	15mx10m
	Eucalyptus robusta	Swamp Mahogany	15mx10m
	Glochidion ferdinandi	Cheese Tree	8mx6m
	Melaleuca decora	White Feather Honeymyrtle	4mx3m
	Melaleuca linariifolia	Snow-in-summer	10mx4m
	Melaleuca styphelioides	Prickly-leaved Paperbark	6mx3m
	Livistona australis	Cabbage Tree Palm	20mx2m

LEGEND

- SPECIMEN & STREET TREES
- EXISTING TREES TO BE RETAINED
- RIPARIAN ZONE ALONG CREEK LINE
- MACROPHYTE PLANTING
- MOWN GRASS AREAS
- VEHICLE THRESHOLD
- CYCLEWAY/ PEDESTRIAN CIRCULATION
- RESIDENTIAL LOT FENCING
- APPROXIMATE CREEK LOCATION

Issue	Comments	Date
A	[illegible]	—
B	FOR COUNCIL APPROVAL	11.9.00
C	FOR FORMAL APPROVAL	2.2.01

MASTERPLAN

SECTOR 2, WARRIEWOOD ROAD
WARRIEWOOD VALLEY

0 5 10 20 40m

Client: AUSTRALAND

Landscape Architects:
MATHER & ASSOCIATES LANDSCAPE ARCHITECTS

Dwg. No.: 1 OF 1
Job No.: 9911100
Date: FEB 2001
Issue: C

DataWorks Document Number: 1446863